REVISED ATTACHMENT B - SESQUICENTENNIAL EXHIBIT

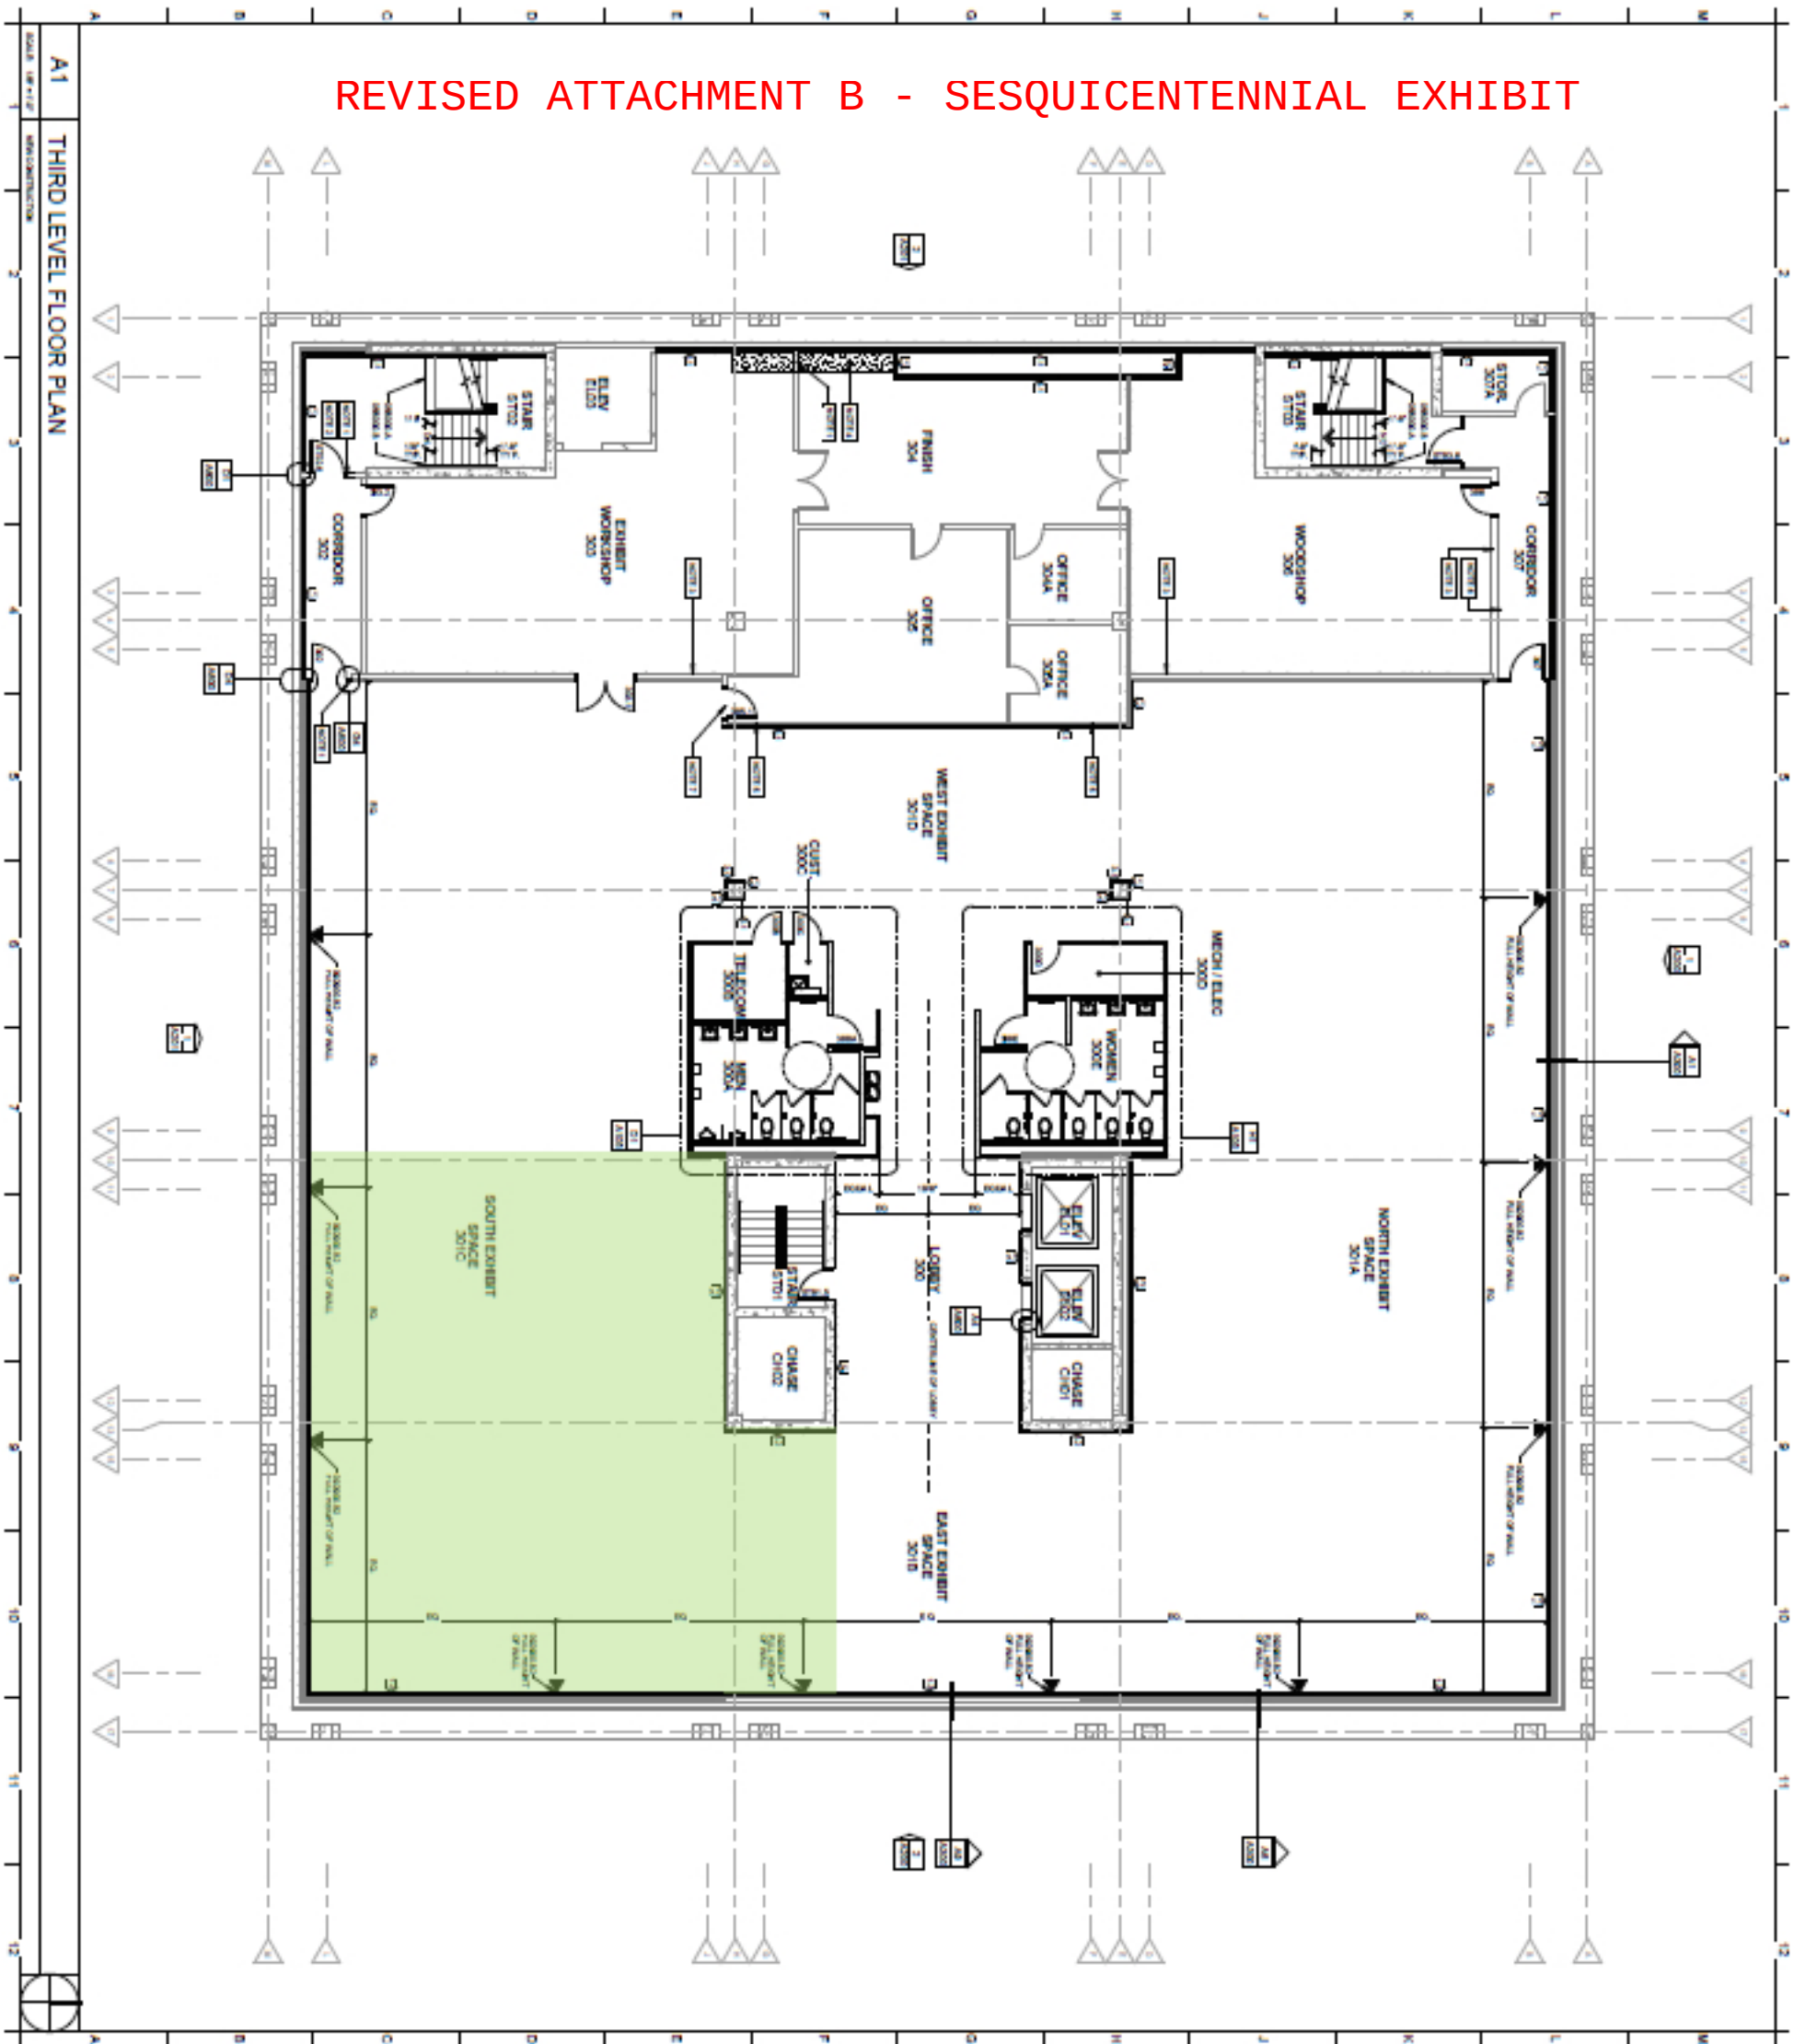

A103

SINCLAIR hille architects

Third Level Floor Plan

Nebraska History Museum Renovation

PROJECT CONSULTANTS

95% REVIEW

NOT TO BE USED FOR CONSTRUCTION