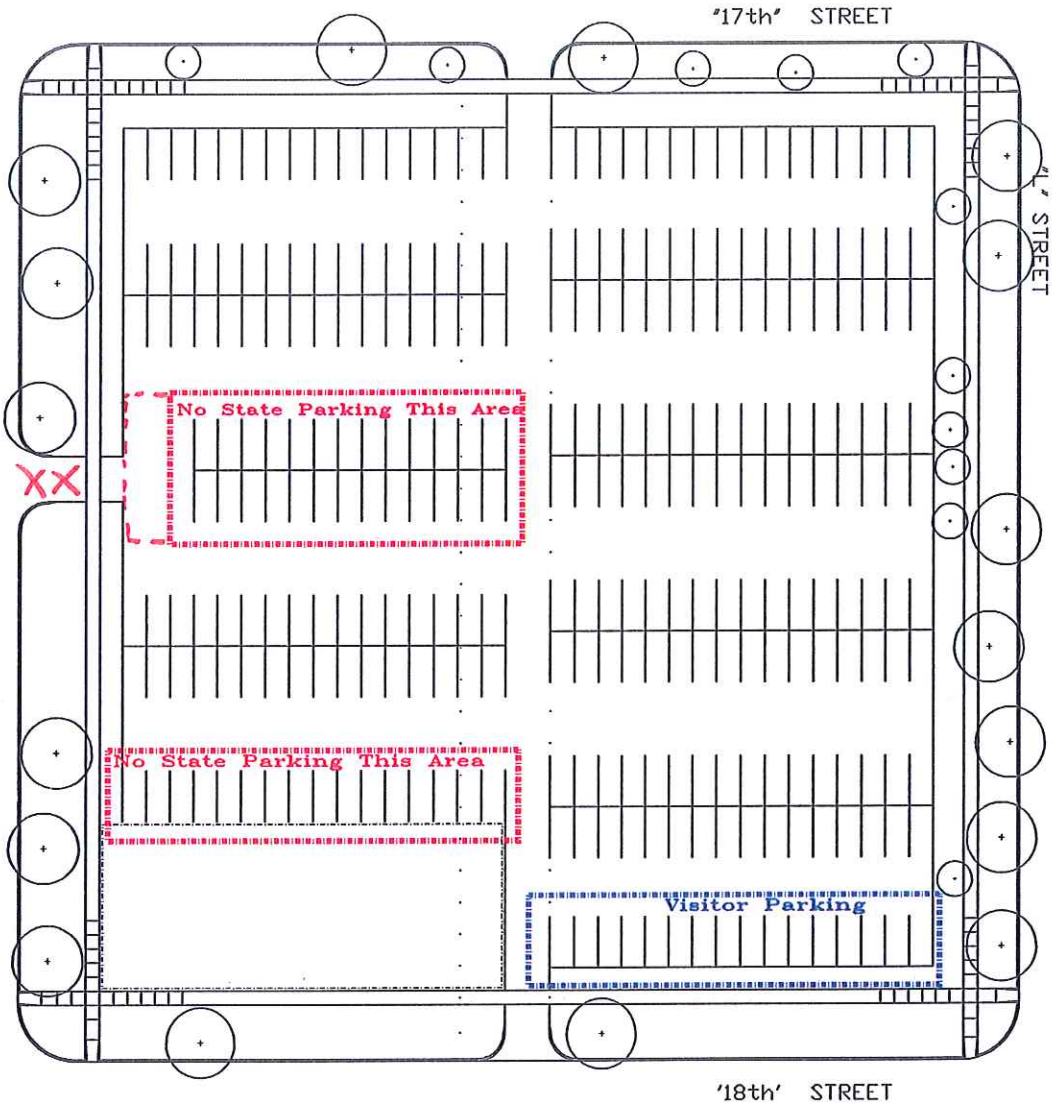


SITE PLAN
SCALE: 1' = 20'

1731 Parking Lot.dwg

SBD
Sack Building Design

C17
SHEET

# 1731 PARKING LOT
LINCOLN, NEBRASKA

revisions:

date:
scale: 1" = 20'-0"
drawn by:

1731Parking Lot