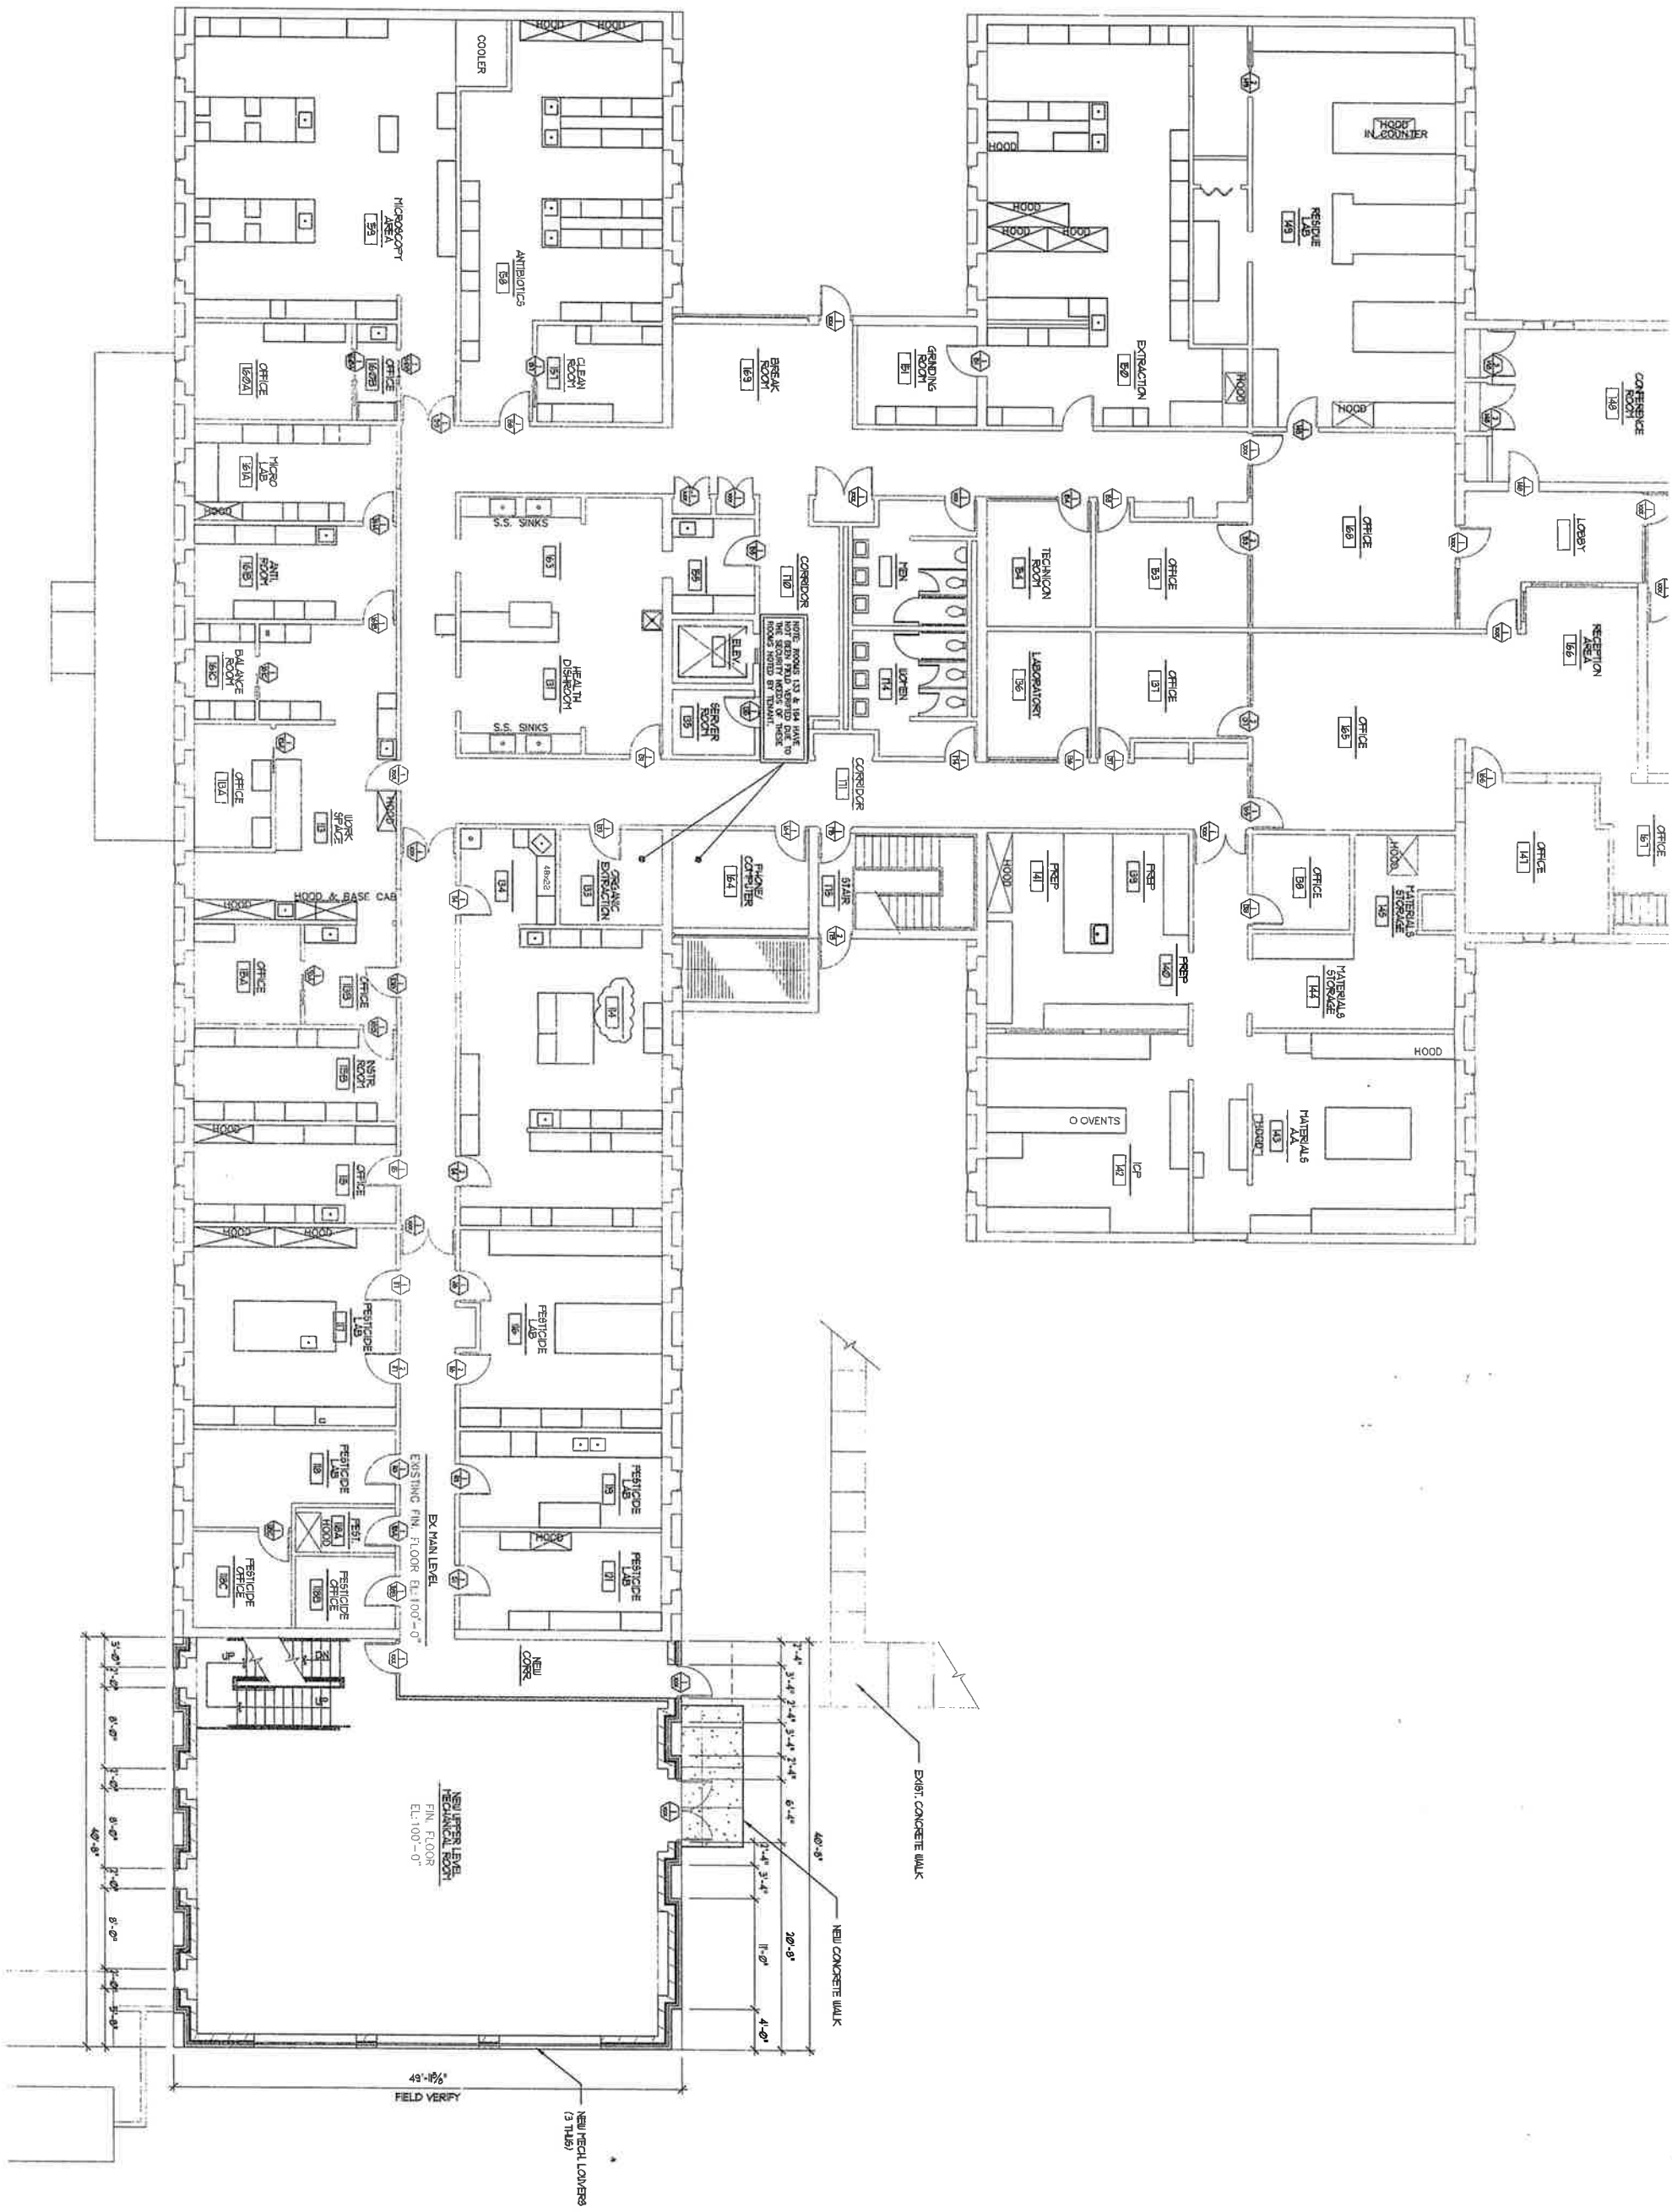

MAIN LEVEL FLOOR PLAN	REV. NO.	DATE	REVISIONS DESCRIPTION
MECHANICAL, ELECTRICAL & LIFE SAFETY IMPROVEMENTS NEBRASKA STATE LAB FACILITY			
LINCOLN, NEBRASKA 2008	REVISIONS		

PRELIMINARY
NOT FOR CONSTRUCTION
11/18/08

ERICKSON ARCHITECTS SULLIVAN
209 South 9th Street
Lincoln, NE 68508

OLSSON ASSOCIATES
1111 Lincoln Mall, Suite 111
P.O. Box 84608
Lincoln, NE 68501-4608
TEL 402.474.6311
FAX 402.474.5160
www.oaconsulting.com

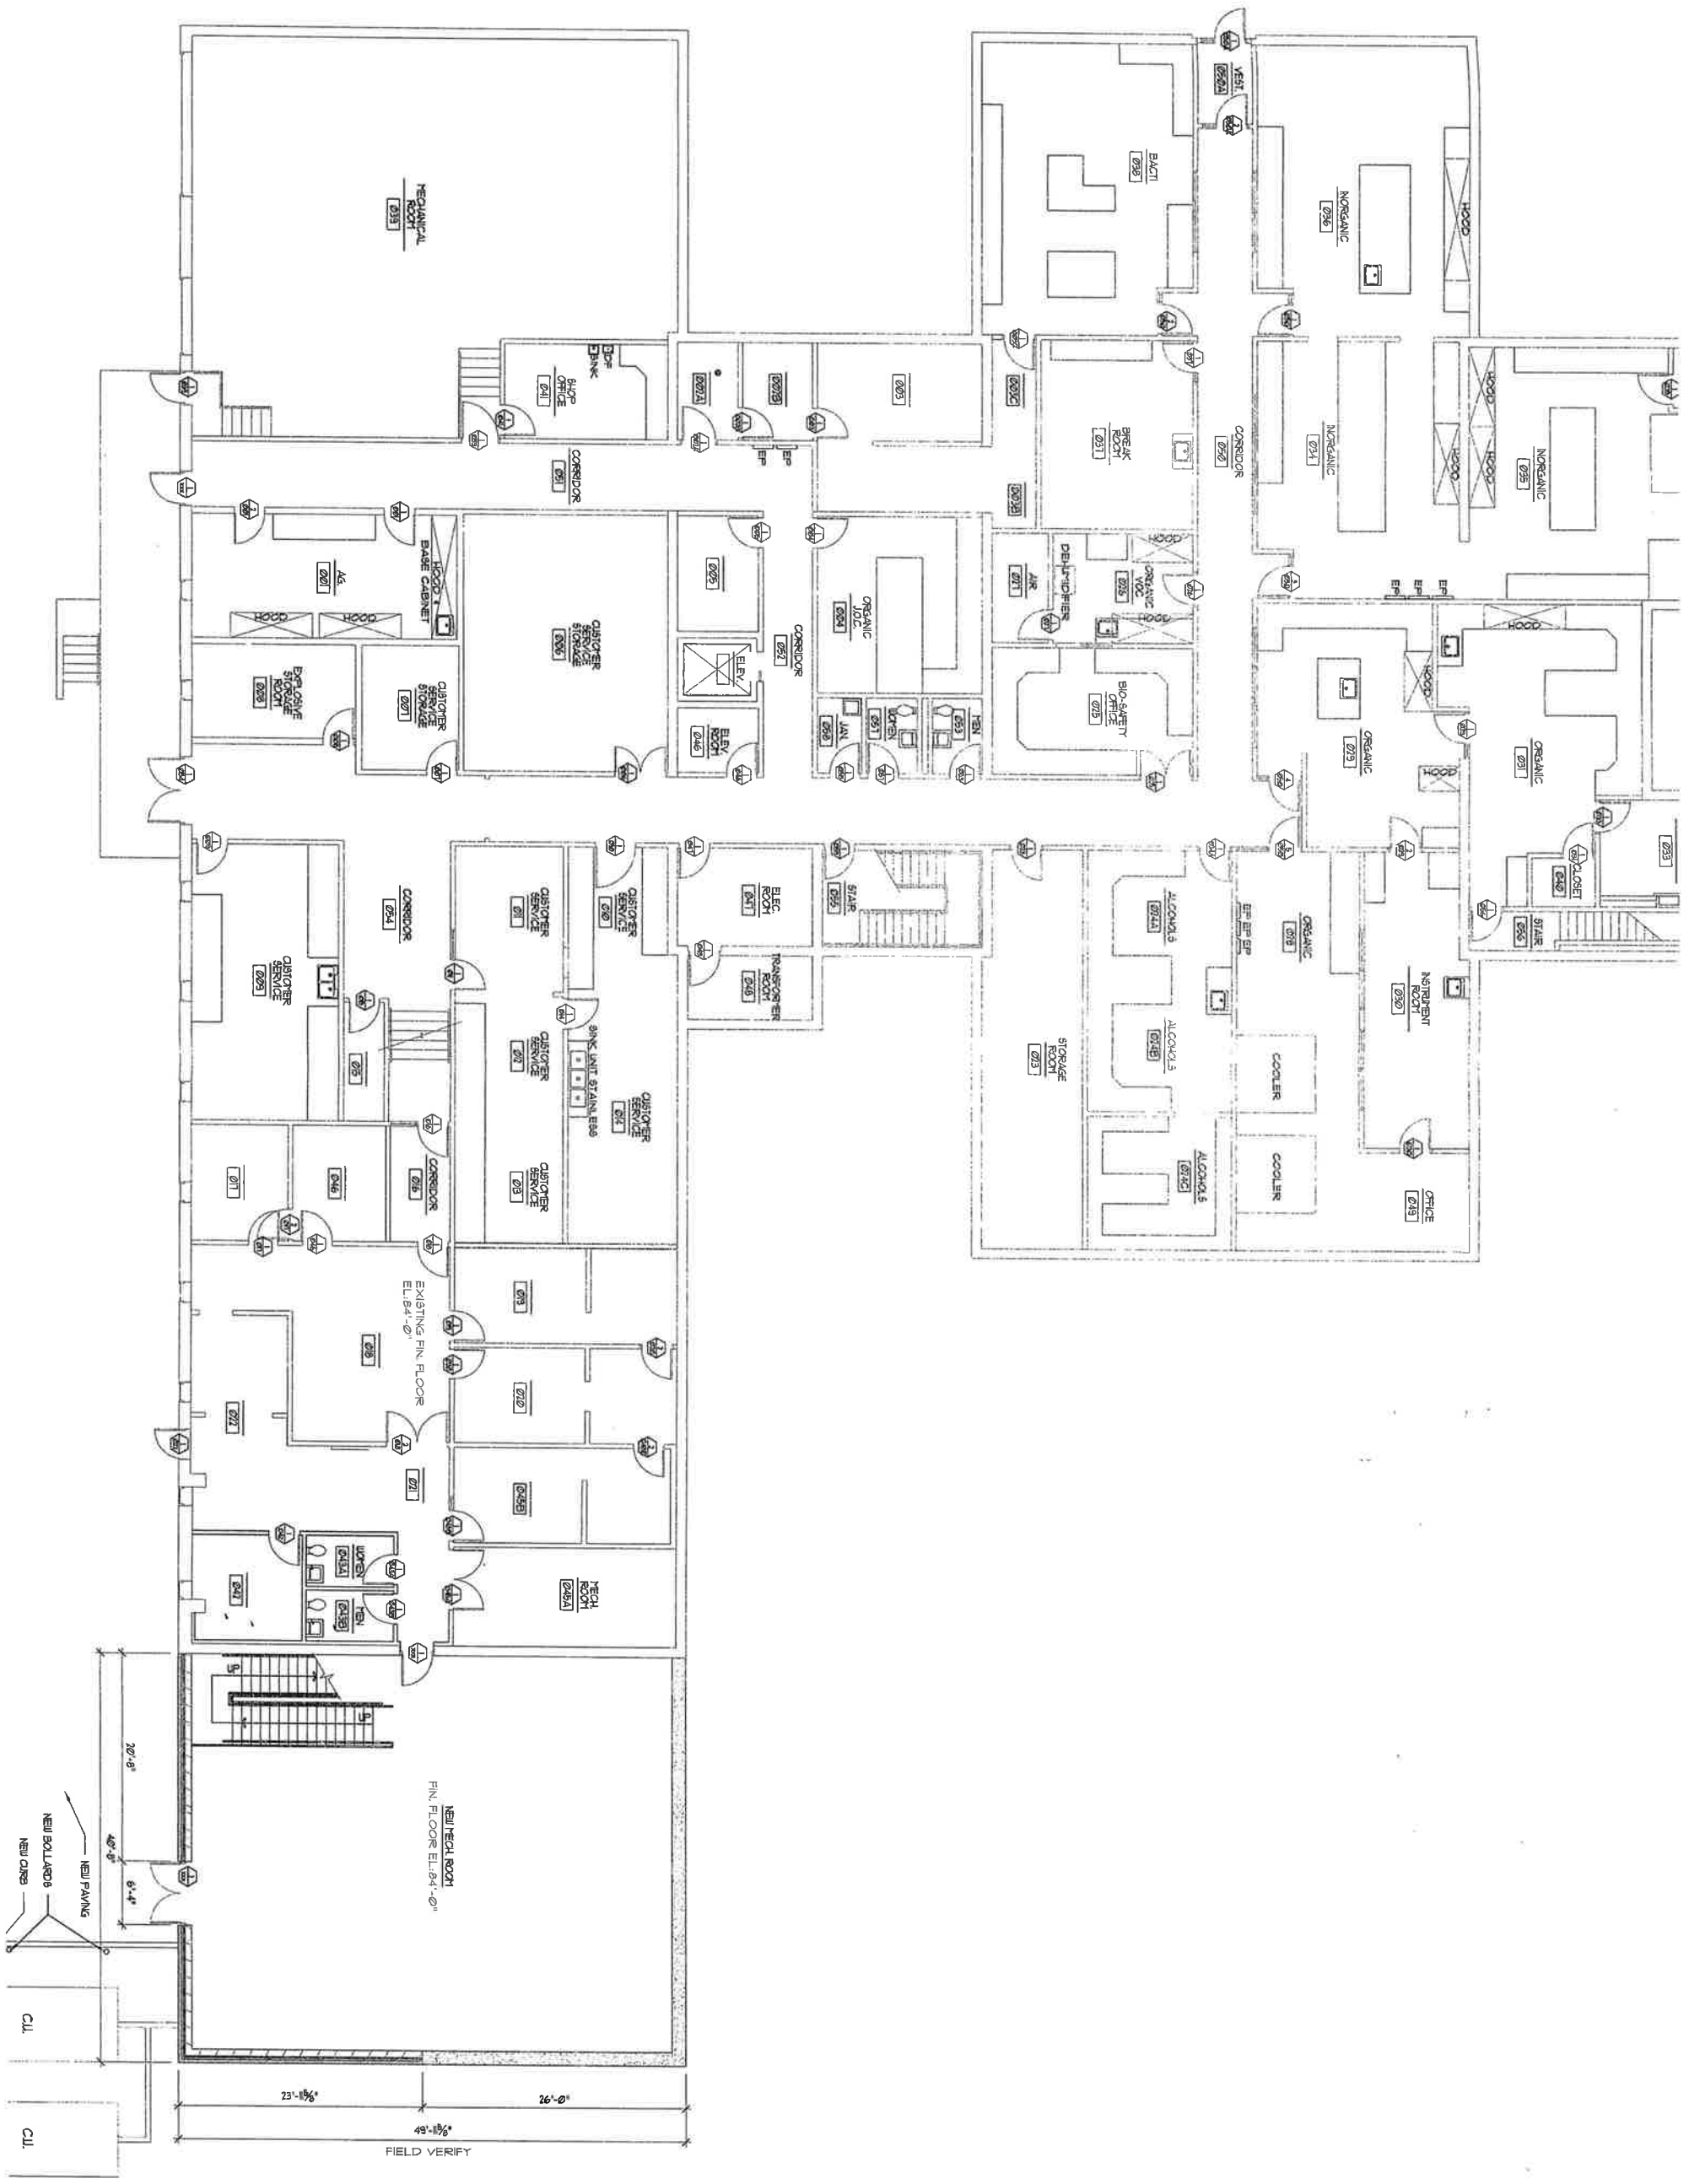

LOWER LEVEL FLOOR PLAN	REV. NO.	DATE	REVISIONS DESCRIPTION
MECHANICAL, ELECTRICAL & LIFE SAFETY IMPROVEMENTS NEBRASKA STATE LAB FACILITY			
LINCOLN, NEBRASKA 2008	REVISIONS		

PRELIMINARY
NOT FOR CONSTRUCTION
11/18/08

ERICKSON SULLIVAN ARCHITECTS
209 South 9th Street
Lincoln, NE 68508

OLSSON ASSOCIATES
1111 Lincoln Mall, Suite 111
P.O. Box 84608
Lincoln, NE 68501-4608
TEL 402.474.6311
FAX 402.474.5160
www.oaconsulting.com