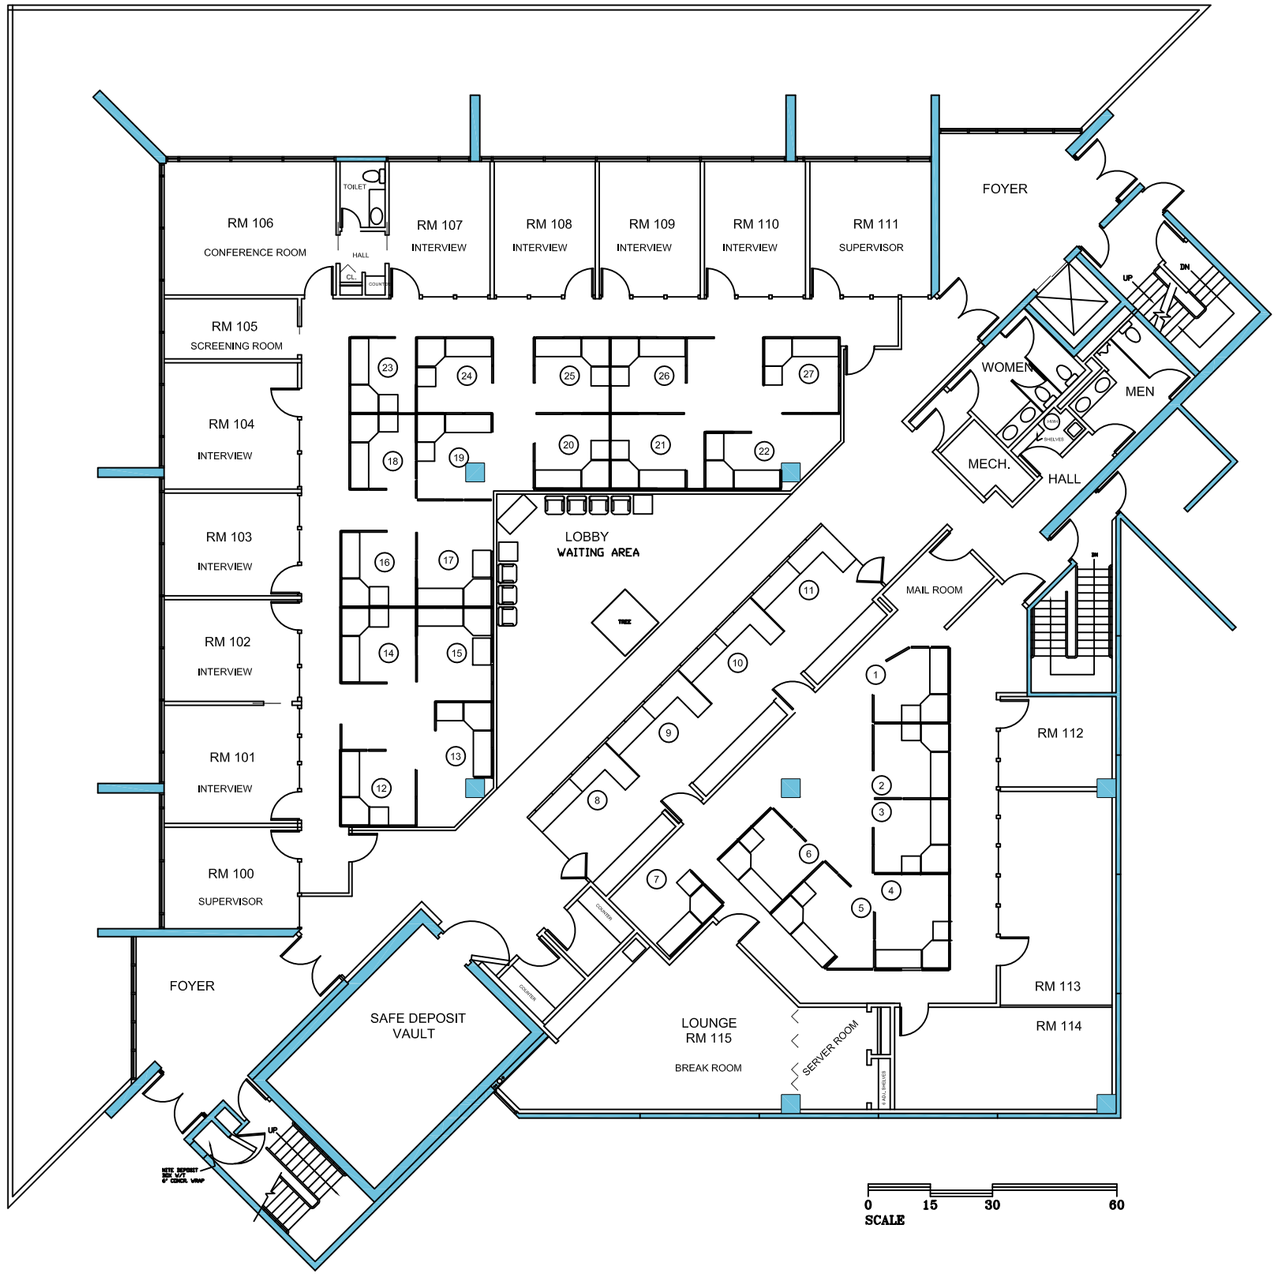

DHHS Nebraska
Department of Health
& Human Services

GERING

1600 TENTH STREET
GERING, NEBRASKA

DATE: 12/30/15
DRAWN: ALS
SCALE: 1/16" = 1'-0"

NORTH

I:\FLOORPLANS\Gering\BankFL1.dwg

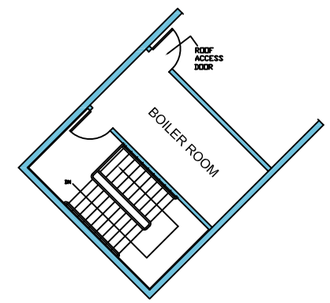

BOILER ROOM LEVEL

ABOVE 2ND FLOOR

DHHS Nebraska
Department of Health & Human Services

GERING

1600 TENTH STREET
GERING, NEBRASKA

DATE: 12/30/15
DRAWN: ALS
SCALE: 1/16" = 1'-0"

NORTH