AGENCY - DHHS	AREA
LAFLESCHE	12,935

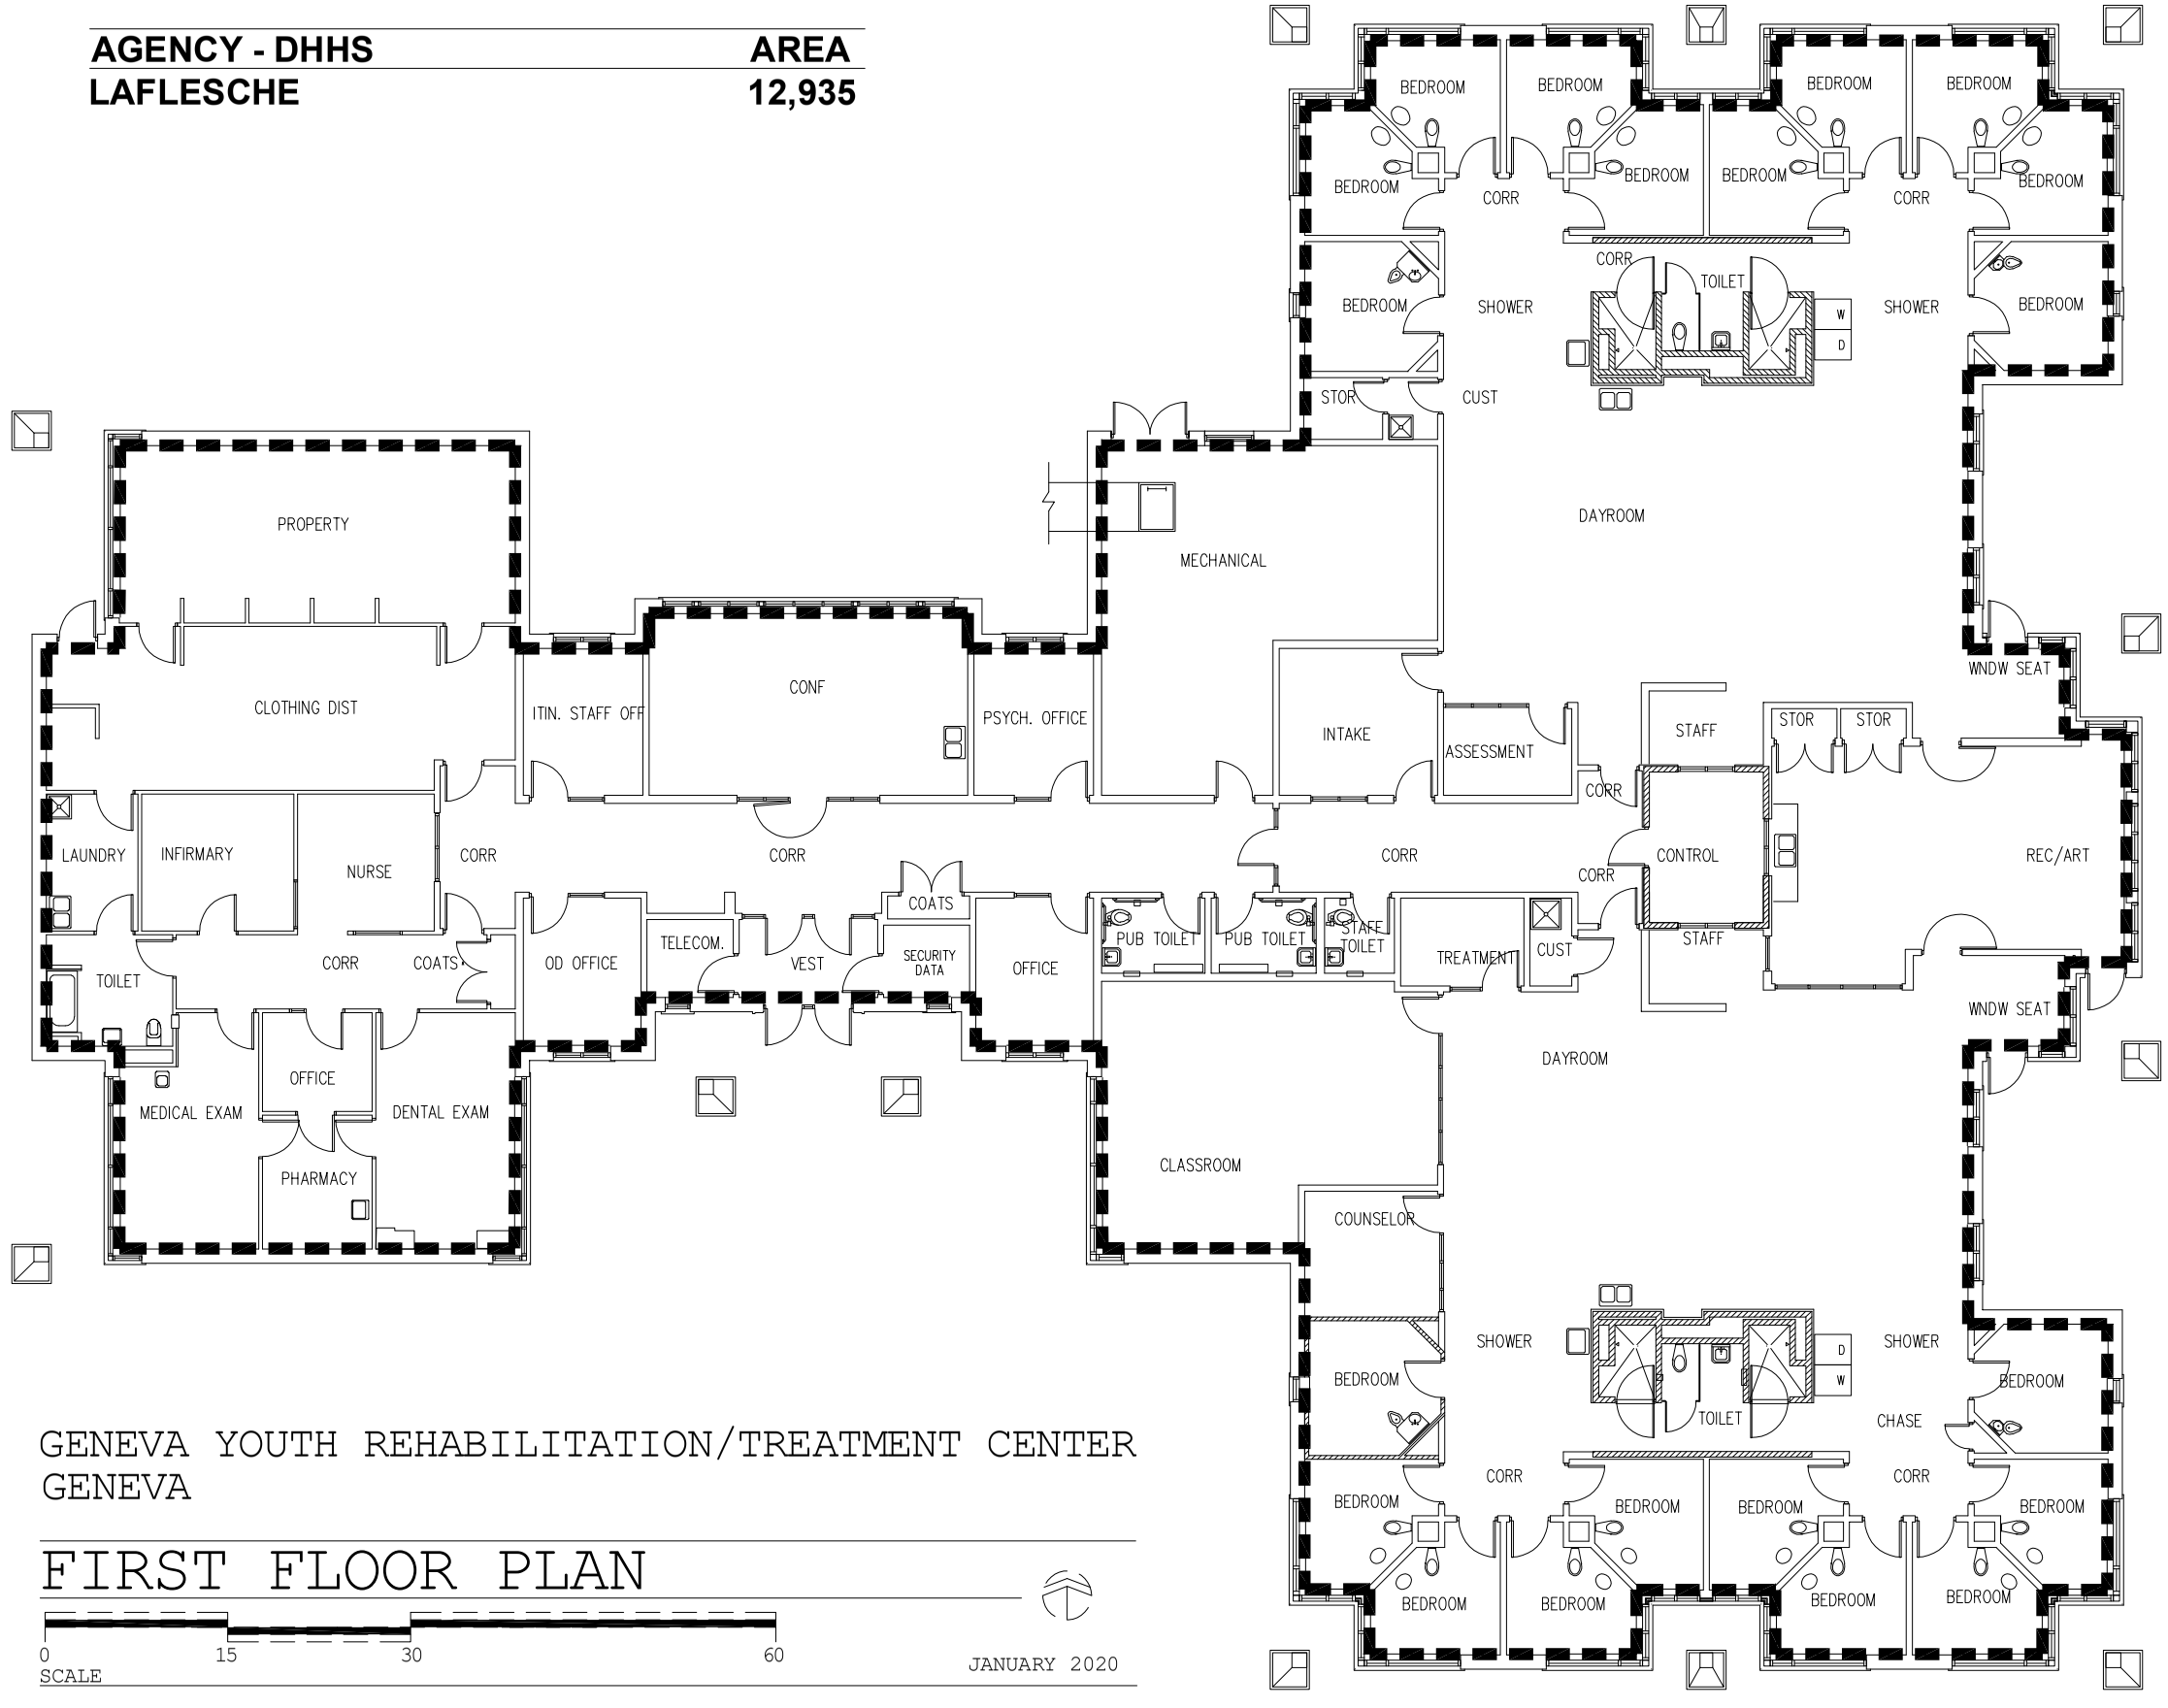

GENEVA YOUTH REHABILITATION/TREATMENT CENTER
GENEVA

FIRST FLOOR PLAN

0 15 30 60
SCALE

JANUARY 2020

NEBRASKA
DEPT. OF ADMINISTRATIVE SERVICES

LAFLESCHE

855 North 1st Street
GENEVA, NEBRASKA

DATE: 1/29/2020
DRAWN: _ _ _
SCALE: _/_" = 1'-0"

NORTH

W:\DESIGN & CONSTRUCTION\Geneva - 855 N. 1st St. (Geneva YRTC)\LaFlesche cottage\Laflesche_Floor Plan_PL.dwg