ATTACHMENT H

NOTE: The green section is reserved for the Archeology Collections and is not a part of this RFP.

Spacesaver
Storage Solved

Rev level:
Date Printed: 04/07/2015
Last Saved: 04/07/2015
Drawn by: Jake Faltys
Salesperson: HAUBENSCHILD,PERRY
Project Name: NE State Historical Society
Project #: 04916
Scale 1:125

Spacesaver Corporation
1450 Janesville Avenue
Fort Atkinson, Wisconsin
53538-2798 USA
PH: 920-563-6362 FAX: 920-563-2702
www.spacesaver.com

Flat File Drawers with Books Above

H126 15/16"
121 1/4"x48" d36"

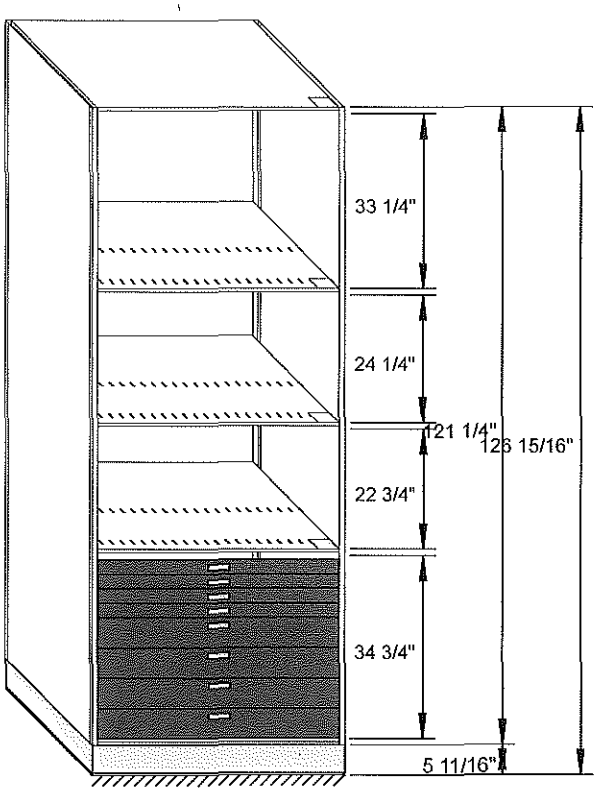

48X36 F-F

(4) 2-3/4" Drawers per section
(4) 5-3/4" Drawers per section
(144) Total Drawers

Spacesaver®
Storage Solved®

Rev level:
Date Printed: 04/07/2015
Last Saved: 04/07/2015
Drawn by: Jake Faltys
Salesperson: HAUBENSCHILD,PERRY
Project Name: NE State Historical Society
Project #: 04916
Scale 1:35

Spacesaver Corporation
1450 Janesville Avenue
Fort Atkinson, Wisconsin
53538-2798 USA
PH: 920-563-6362 FAX: 920-563-2702
www.spacesaver.com

17,795 Bankers Boxes +94%

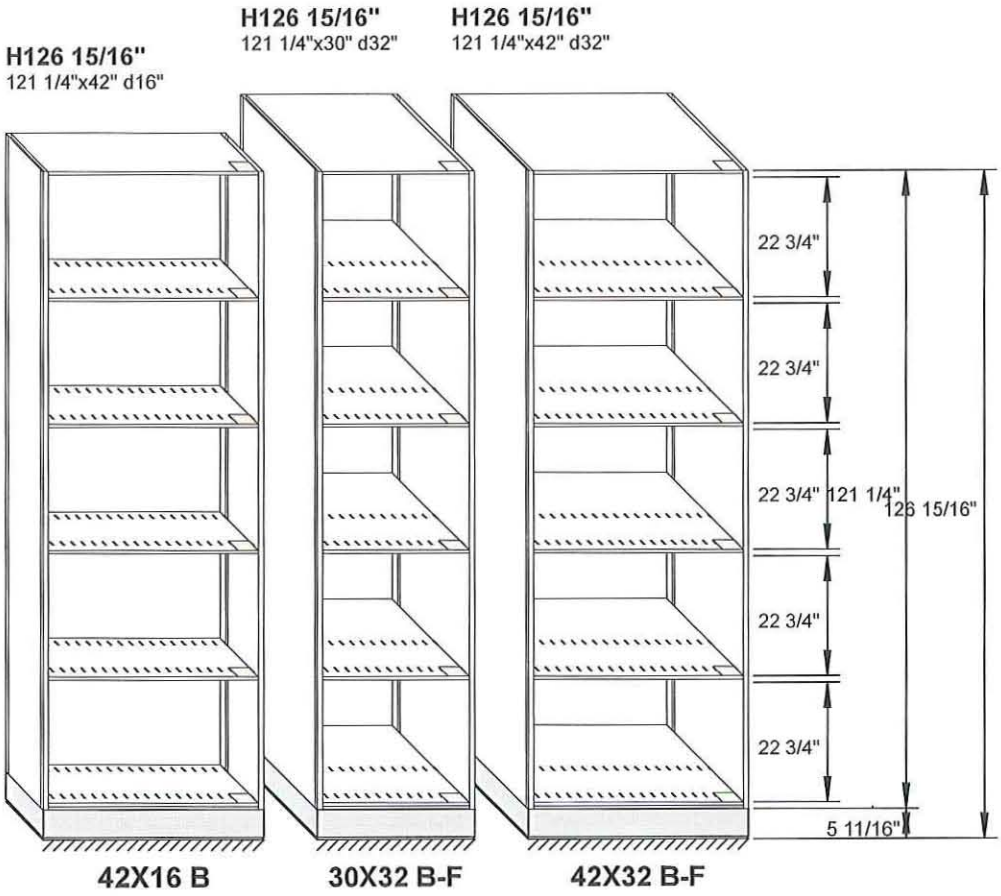

Spacesaver
Storage Solved

Rev level:
Date Printed: 04/07/2015
Last Saved: 04/07/2015
Drawn by: Jake Faltys
Salesperson: HAUBENSCHILD,PERRY
Project Name: NE State Historical Society
Project #: 04916
Scale 1:35

Spacesaver Corporation
1450 Janesville Avenue
Fort Atkinson, Wisconsin
53538-2798 USA
PH: 920-563-6362 FAX: 920-563-2702
www.spacesaver.com

92,330 LFI Books +71%

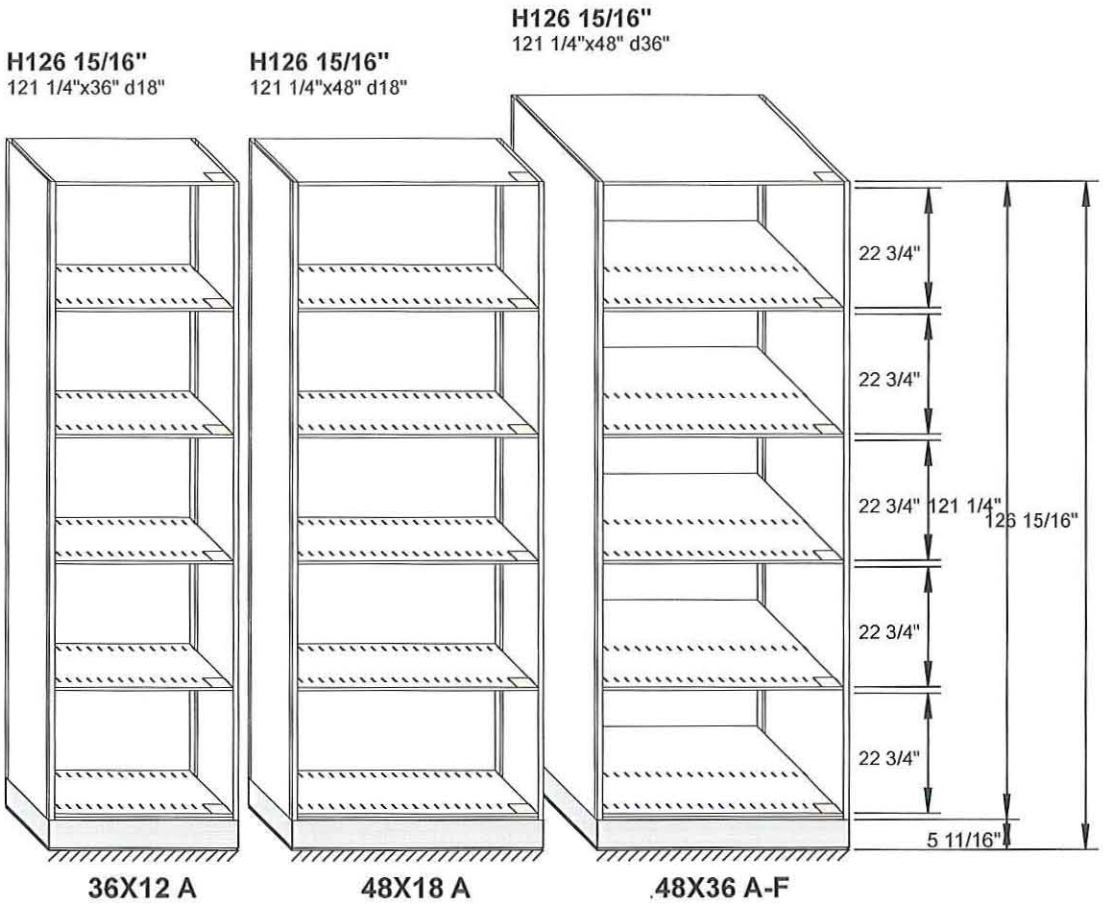

Spacesaver
Storage Solved

Rev level:
Date Printed: 04/07/2015
Last Saved: 04/07/2015
Drawn by: Jake Faltys
Salesperson: HAUBENSCHILD,PERRY
Project Name: NE State Historical Society
Project #: 04916
Scale 1:35

Spacesaver Corporation
1450 Janesville Avenue
Fort Atkinson, Wisconsin
53538-2798 USA
PH: 920-563-6362 FAX: 920-563-2702
www.spacesaver.com

36,480 LFI Microfilm +87%

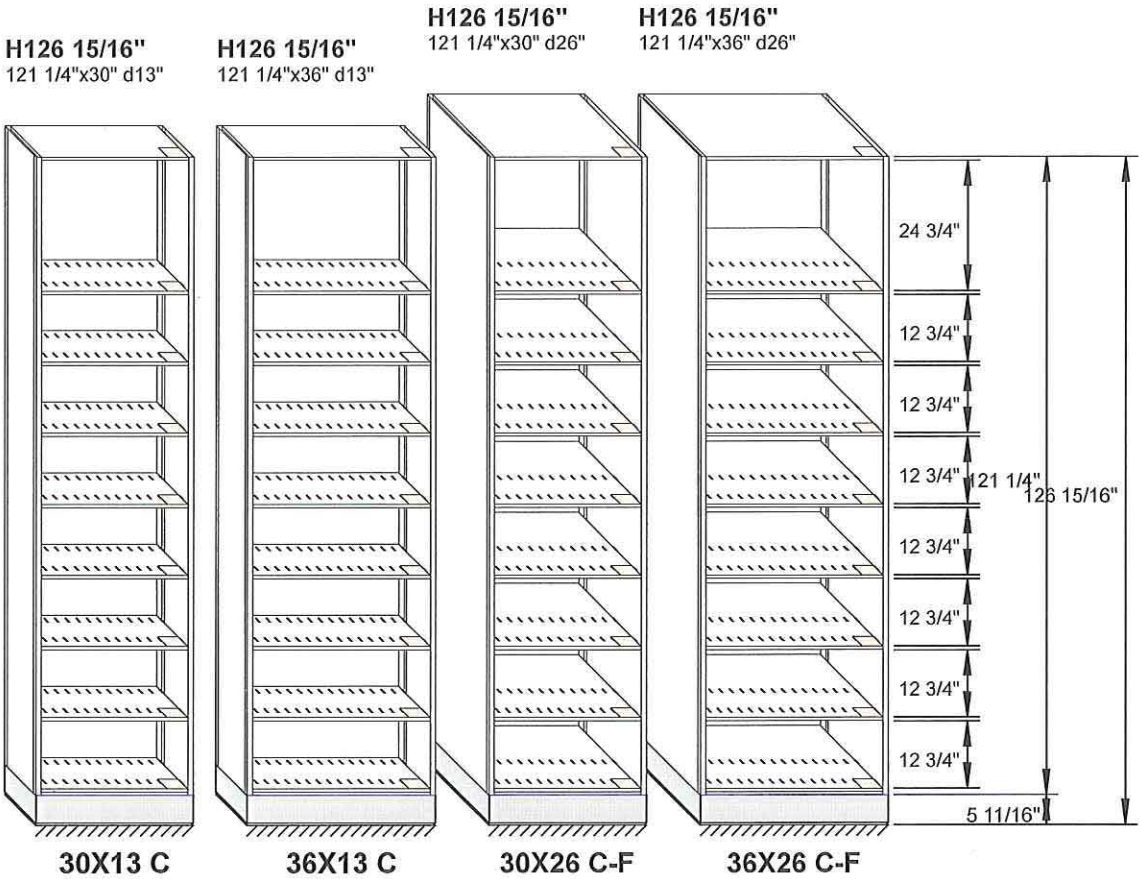

Spacesaver®
Storage Solved®

Rev level:
Date Printed: 04/07/2015
Last Saved: 04/07/2015
Drawn by: Jake Faltys
Salesperson: HAUBENSCHILD,PERRY
Project Name: NE State Historical Society
Project #: 04916
Scale 1:35

Spacesaver Corporation
1450 Janesville Avenue
Fort Atkinson, Wisconsin
53538-2798 USA
PH: 920-563-6362 FAX: 920-563-2702
www.spacesaver.com

5,796 Holliger Boxes +39%

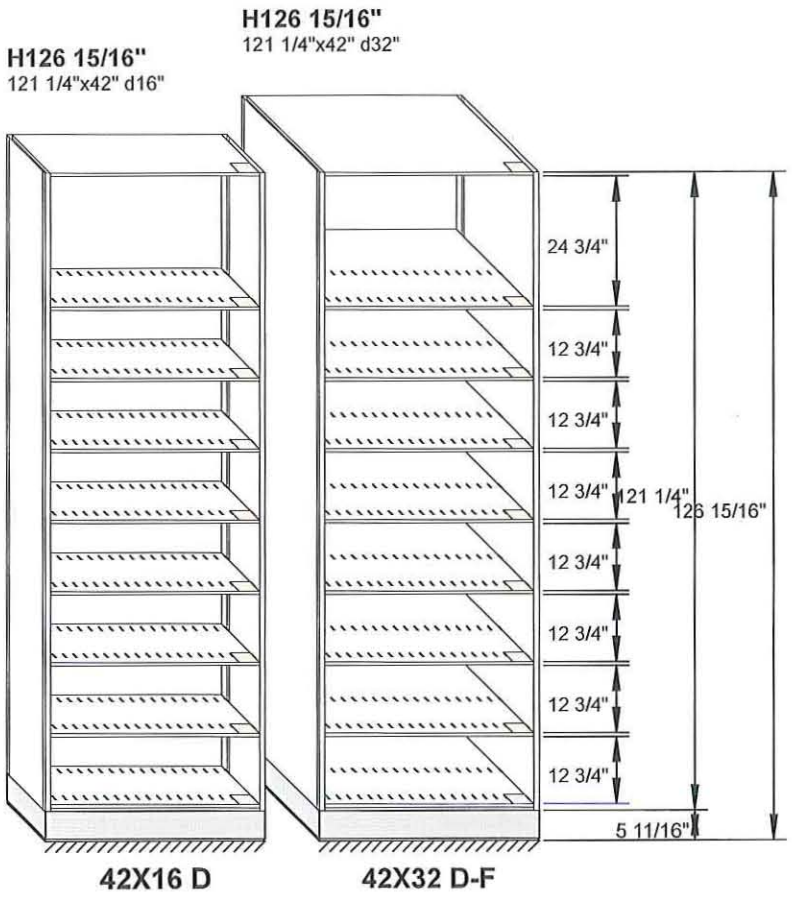

Spacesaver
Storage Solved

Rev level:
Date Printed: 04/07/2015
Last Saved: 04/07/2015
Drawn by: Jake Faltys
Salesperson: HAUBENSCHILD,PERRY
Project Name: NE State Historical Society
Project #: 04916
Scale 1:35

Spacesaver Corporation
1450 Janesville Avenue
Fort Atkinson, Wisconsin
53538-2798 USA
PH: 920-563-6362 FAX: 920-563-2702
www.spacesaver.com