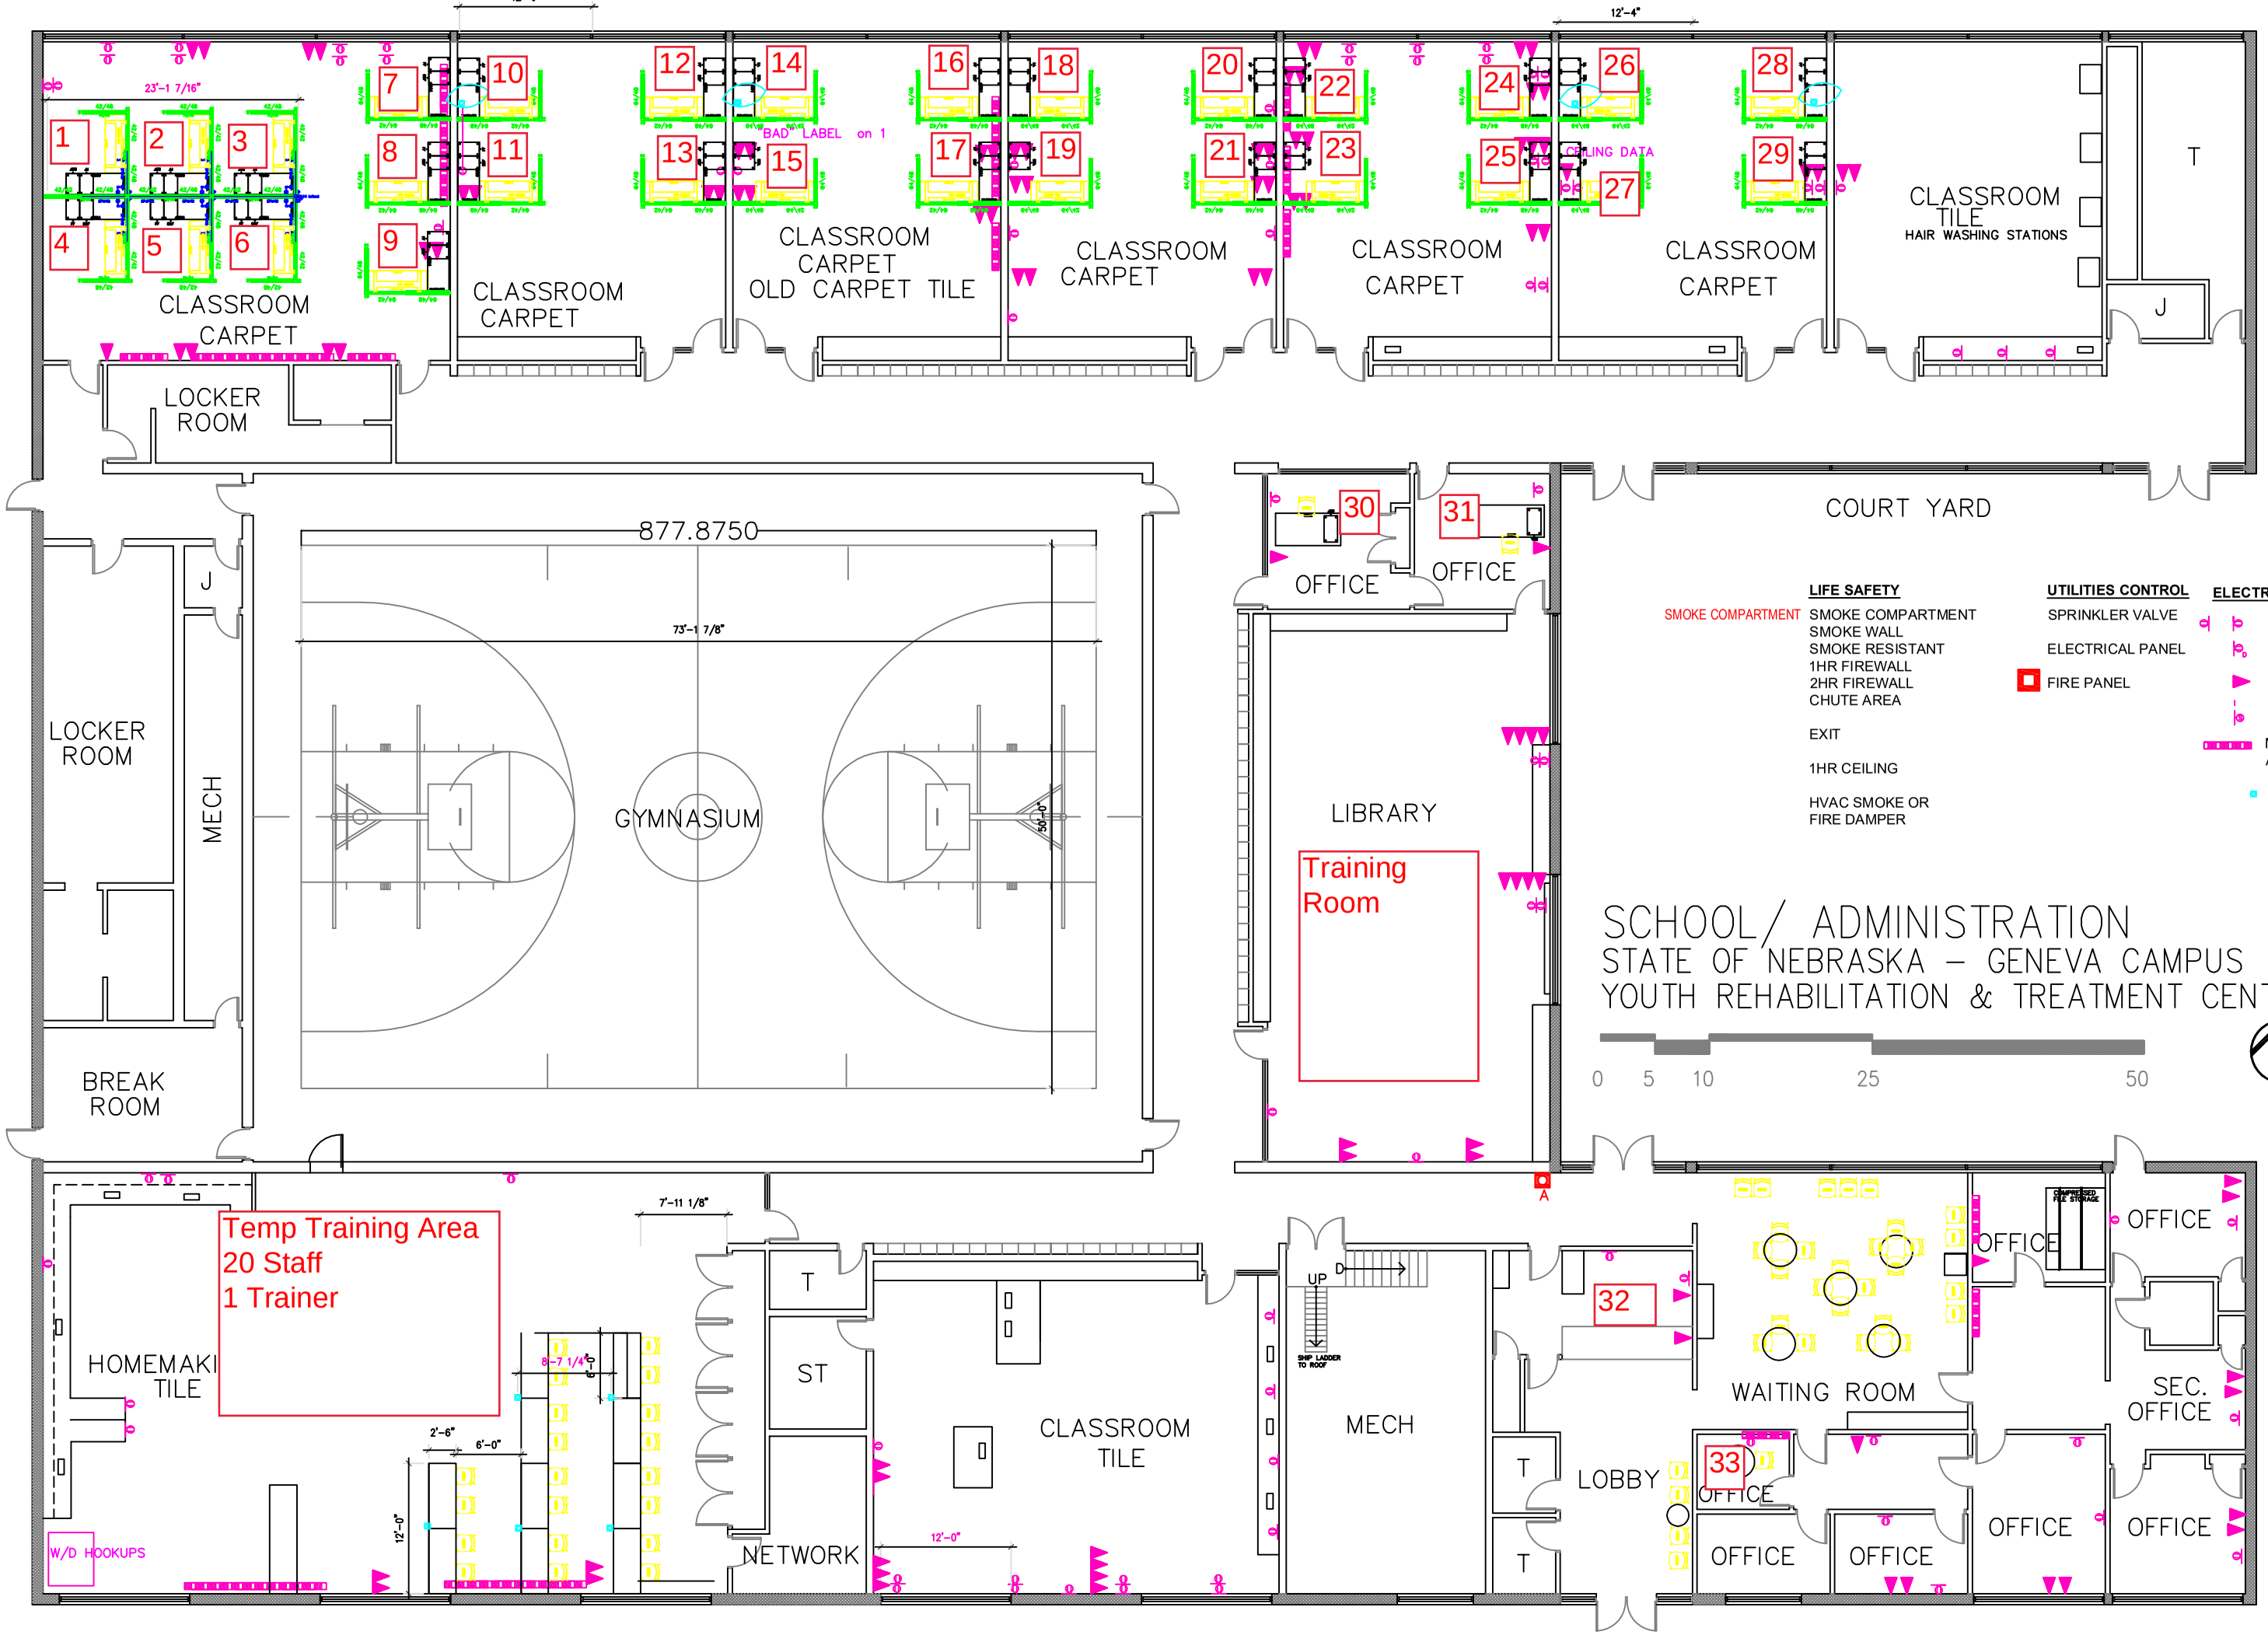
CLASSROOM CARPET
LOCKER ROOM
CLASSROOM CARPET
CLASSROOM CARPET OLD CARPET TILE
BAD LABEL on 1
CLASSROOM CARPET
CLASSROOM CARPET
CLASSROOM CARPET
CLASSROOM TILE
HAIR WASHING STATIONS
T
J
COURT YARD
877.8750
GYMNASIUM
LOCKER ROOM
J
MECH
BREAK ROOM
OFFICE
OFFICE
LIBRARY
Training Room
Temp Training Area
20 Staff
1 Trainer
HOMEMAKI TILE
W/D HOOKUPS
T
ST
NETWORK
CLASSROOM TILE
MECH
UP
SHIP LADDER TO ROOF
T
T
LOBBY
WAITING ROOM
OFFICE
OFFICE
OFFICE
OFFICE
OFFICE
SEC. OFFICE
OFFICE
OFFICE
LIFE SAFETY
SMOKE COMPARTMENT
SMOKE COMPARTMENT
SMOKE WALL
SMOKE RESISTANT
1HR FIREWALL
2HR FIREWALL
CHUTE AREA
EXIT
1HR CEILING
HVAC SMOKE OR FIRE DAMPER
UTILITIES CONTROL
SPRINKLER VALVE
ELECTRICAL PANEL
FIRE PANEL
ELECTRIC / DATA
DUPLEX
DEDICATED DUPLEX
DATA
SWITCH
MULTI-OUTLET ASSEMBLY
NEW POWER
SCHOOL/ ADMINISTRATION
STATE OF NEBRASKA – GENEVA CAMPUS
YOUTH REHABILITATION & TREATMENT CENTER
0 5 10 25 50
N